

Michael D.Hall

Building Design Services

Studio A, 339 London Road, Bexhill-on-Sea, East Sussex, TN39 4AJ
Tel: 01424 214541 Email: bds@michaeldhall.co.uk
www.michaeldhall.co.uk

Project and Drawing No. 4665.3

Revisions.

EXTENSION TO ST.VINCENTS CARE HOME, DOWN ROAD, BEXHILL-ON-SEA, TN39 4HD.


PROPOSED FLOOR PLANS

Scale. 1 : 100 at A1


Date. September 2018

Drawn. LE

© Michael D Hall Building Design Services Ltd. This drawing & design is the copyright of Michael D Hall Building Design Services Ltd and must not be reproduced in part or whole without consent.

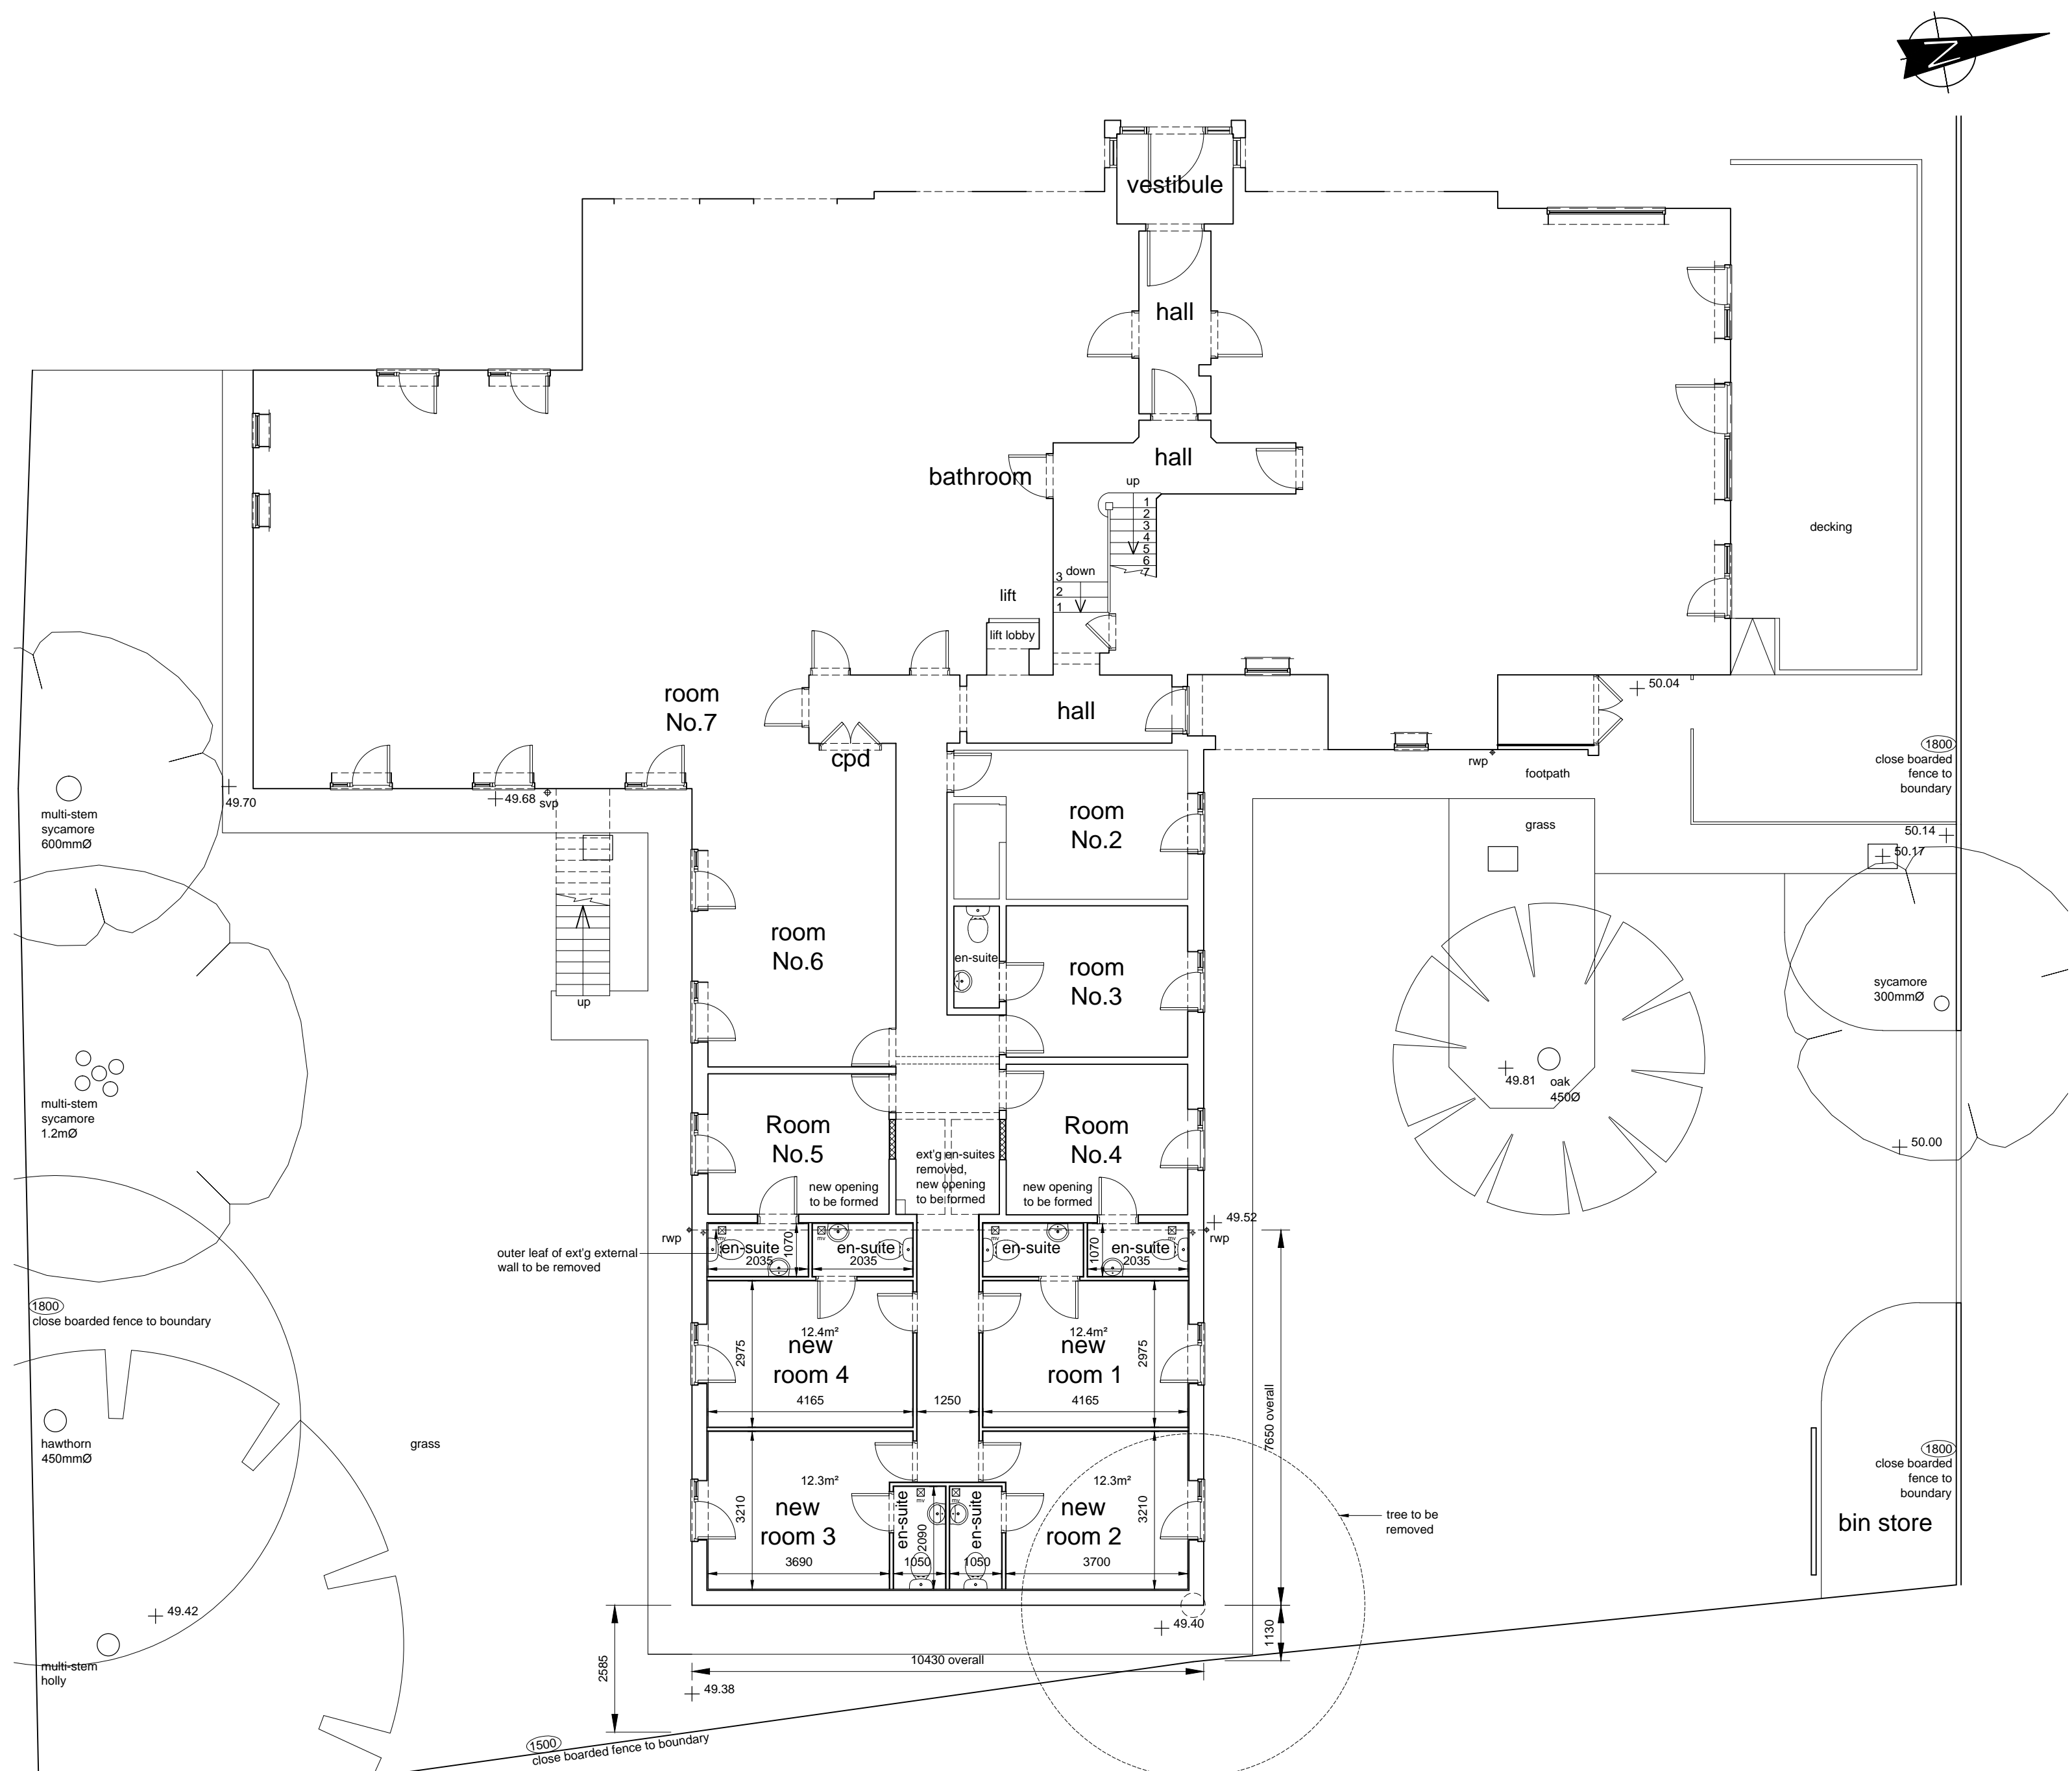

ground floor plan

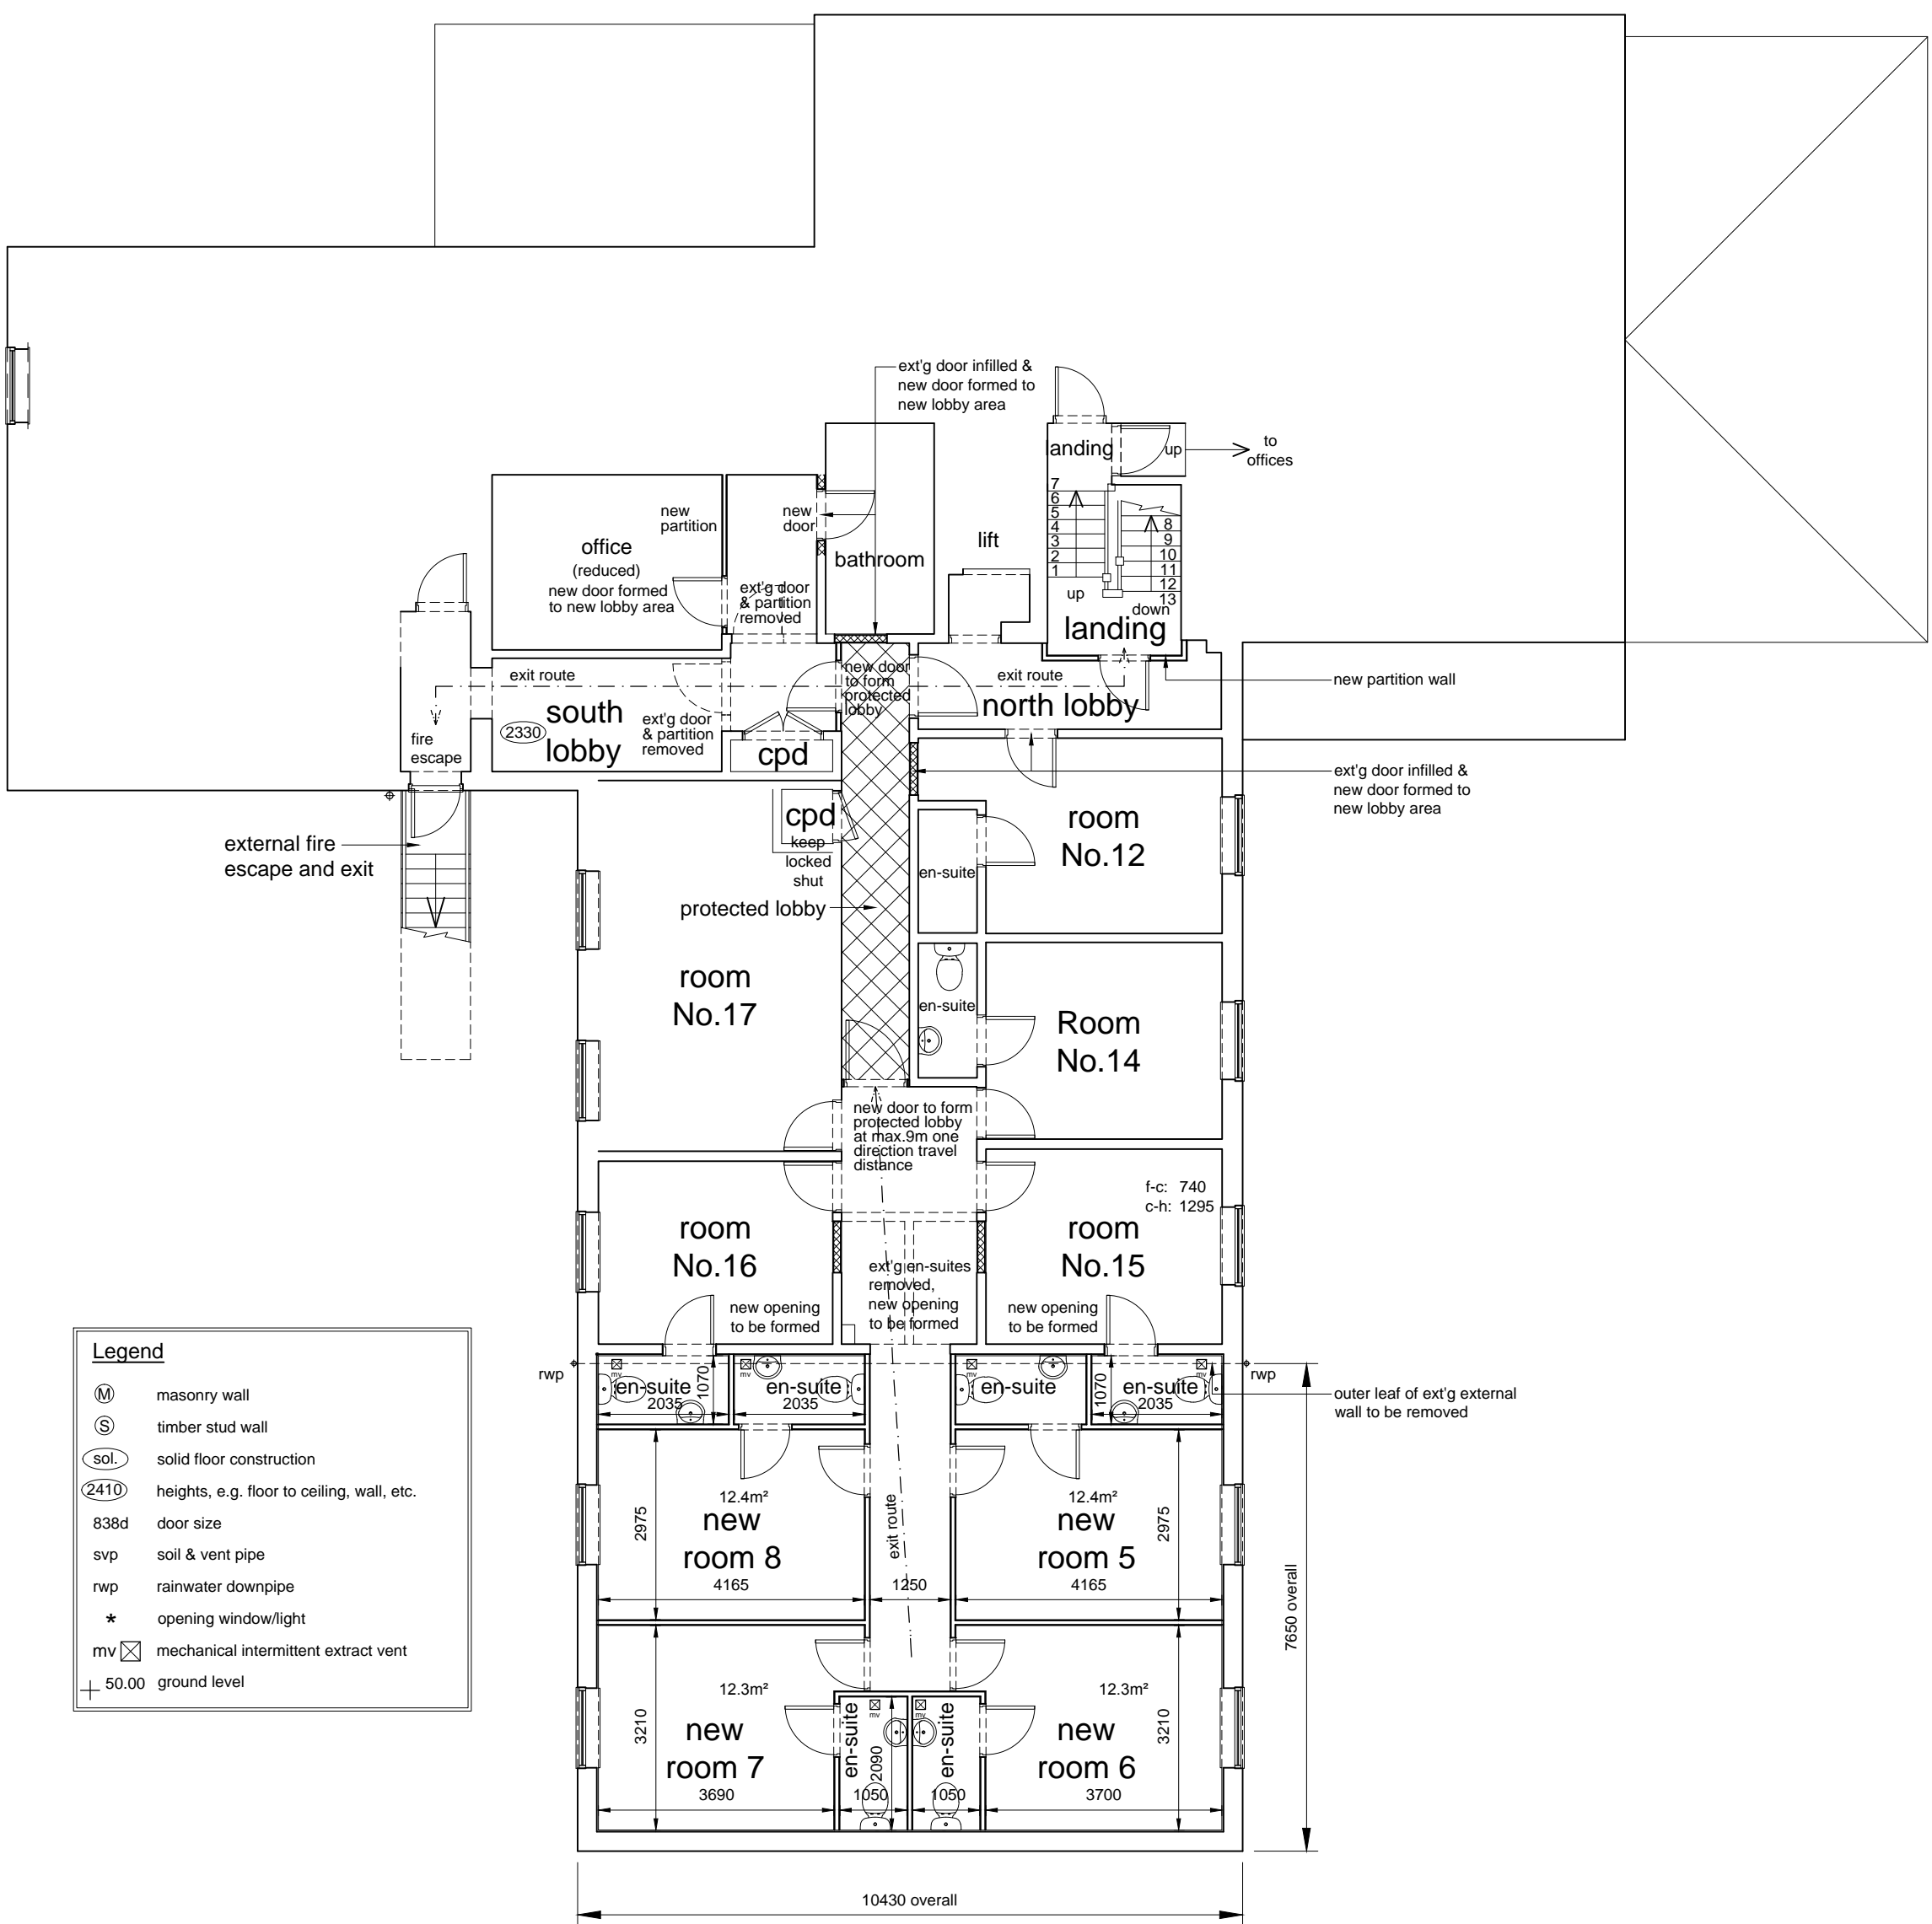

first floor plan



Note: All dimensions are to be checked and verified on site and any discrepancies to be identified and reported.